[08/24/10 @ 8:00 AM]

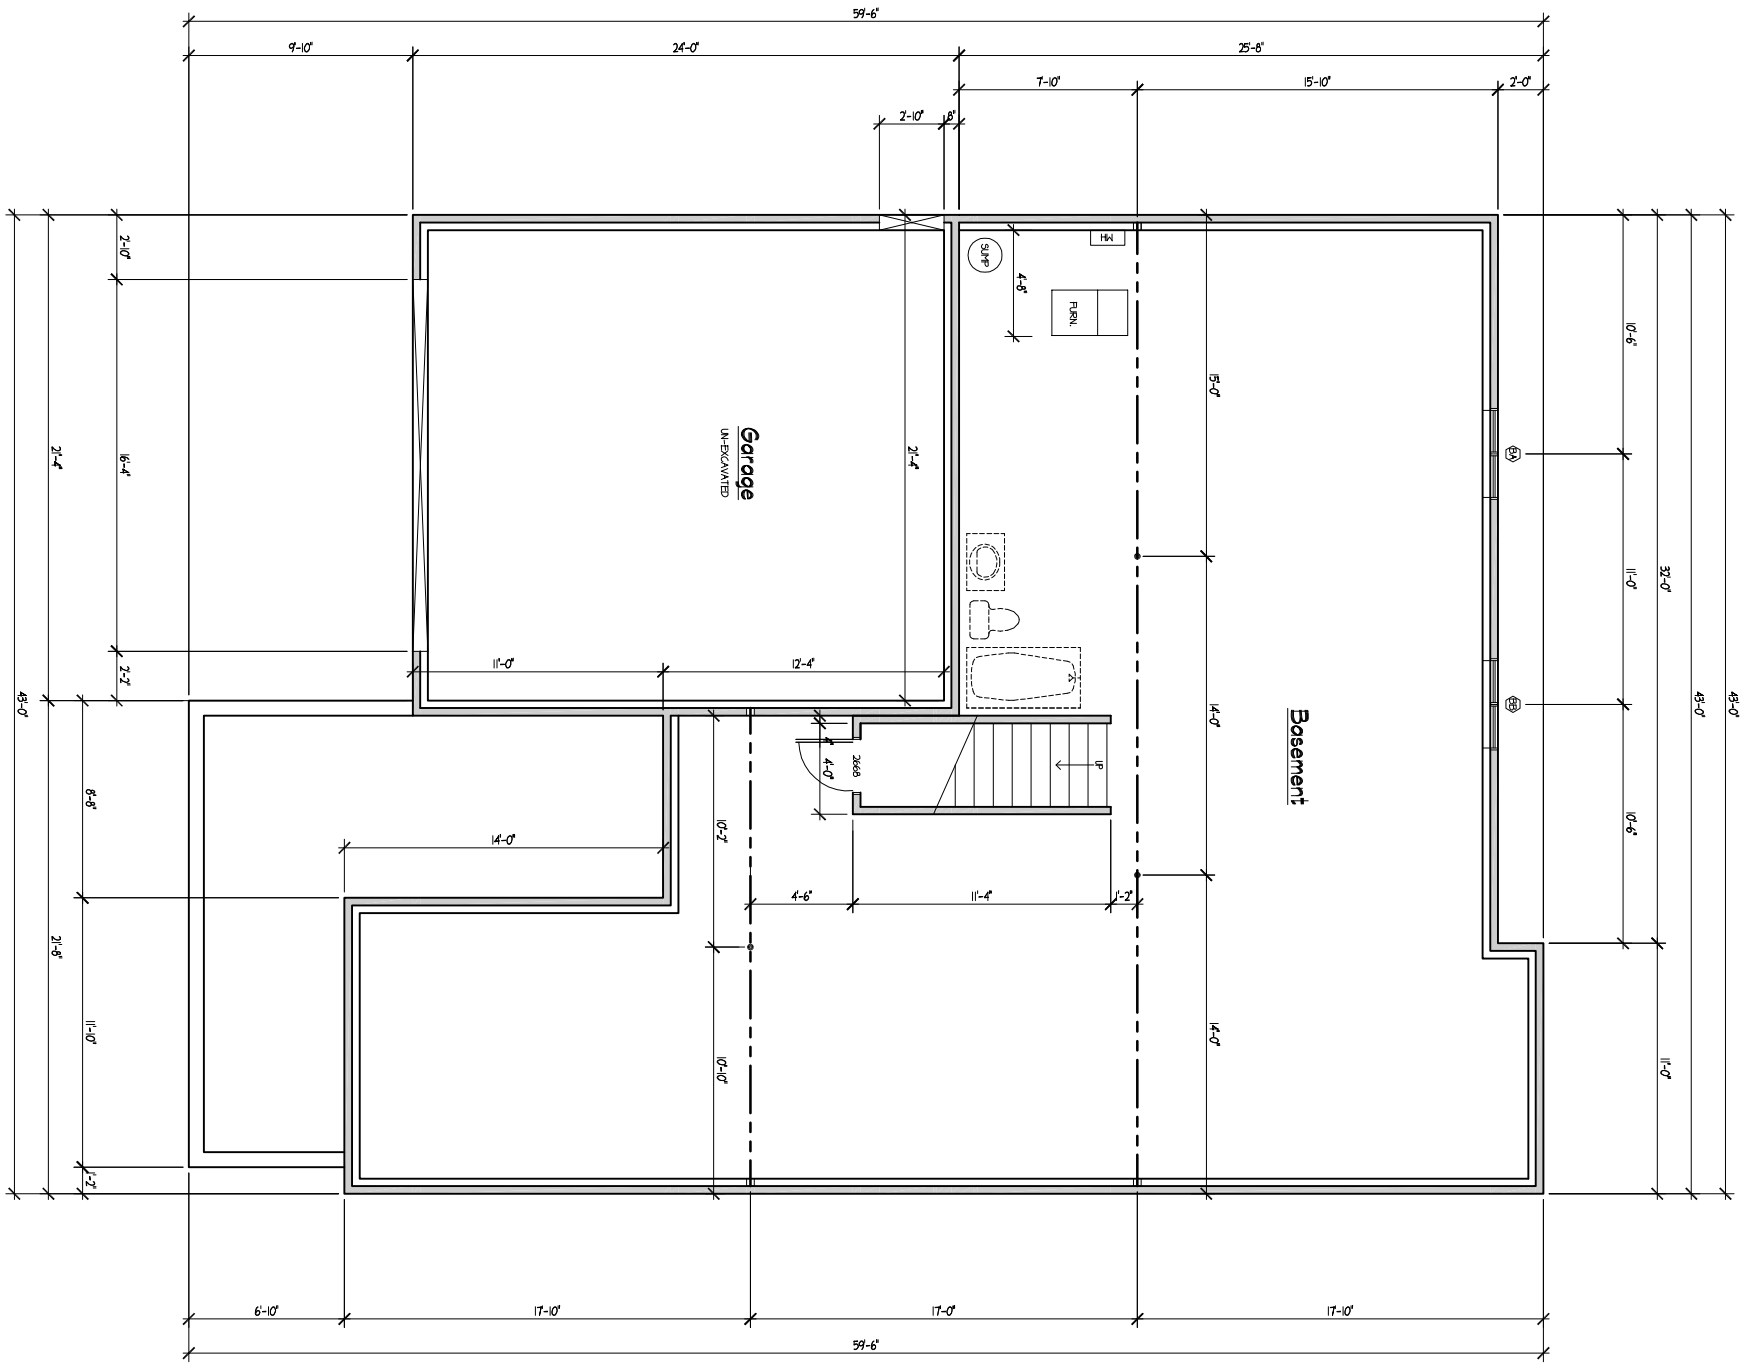

BASEMENT FLOOR PLAN

BASEMENT FLOOR AREA 1392 SQFT

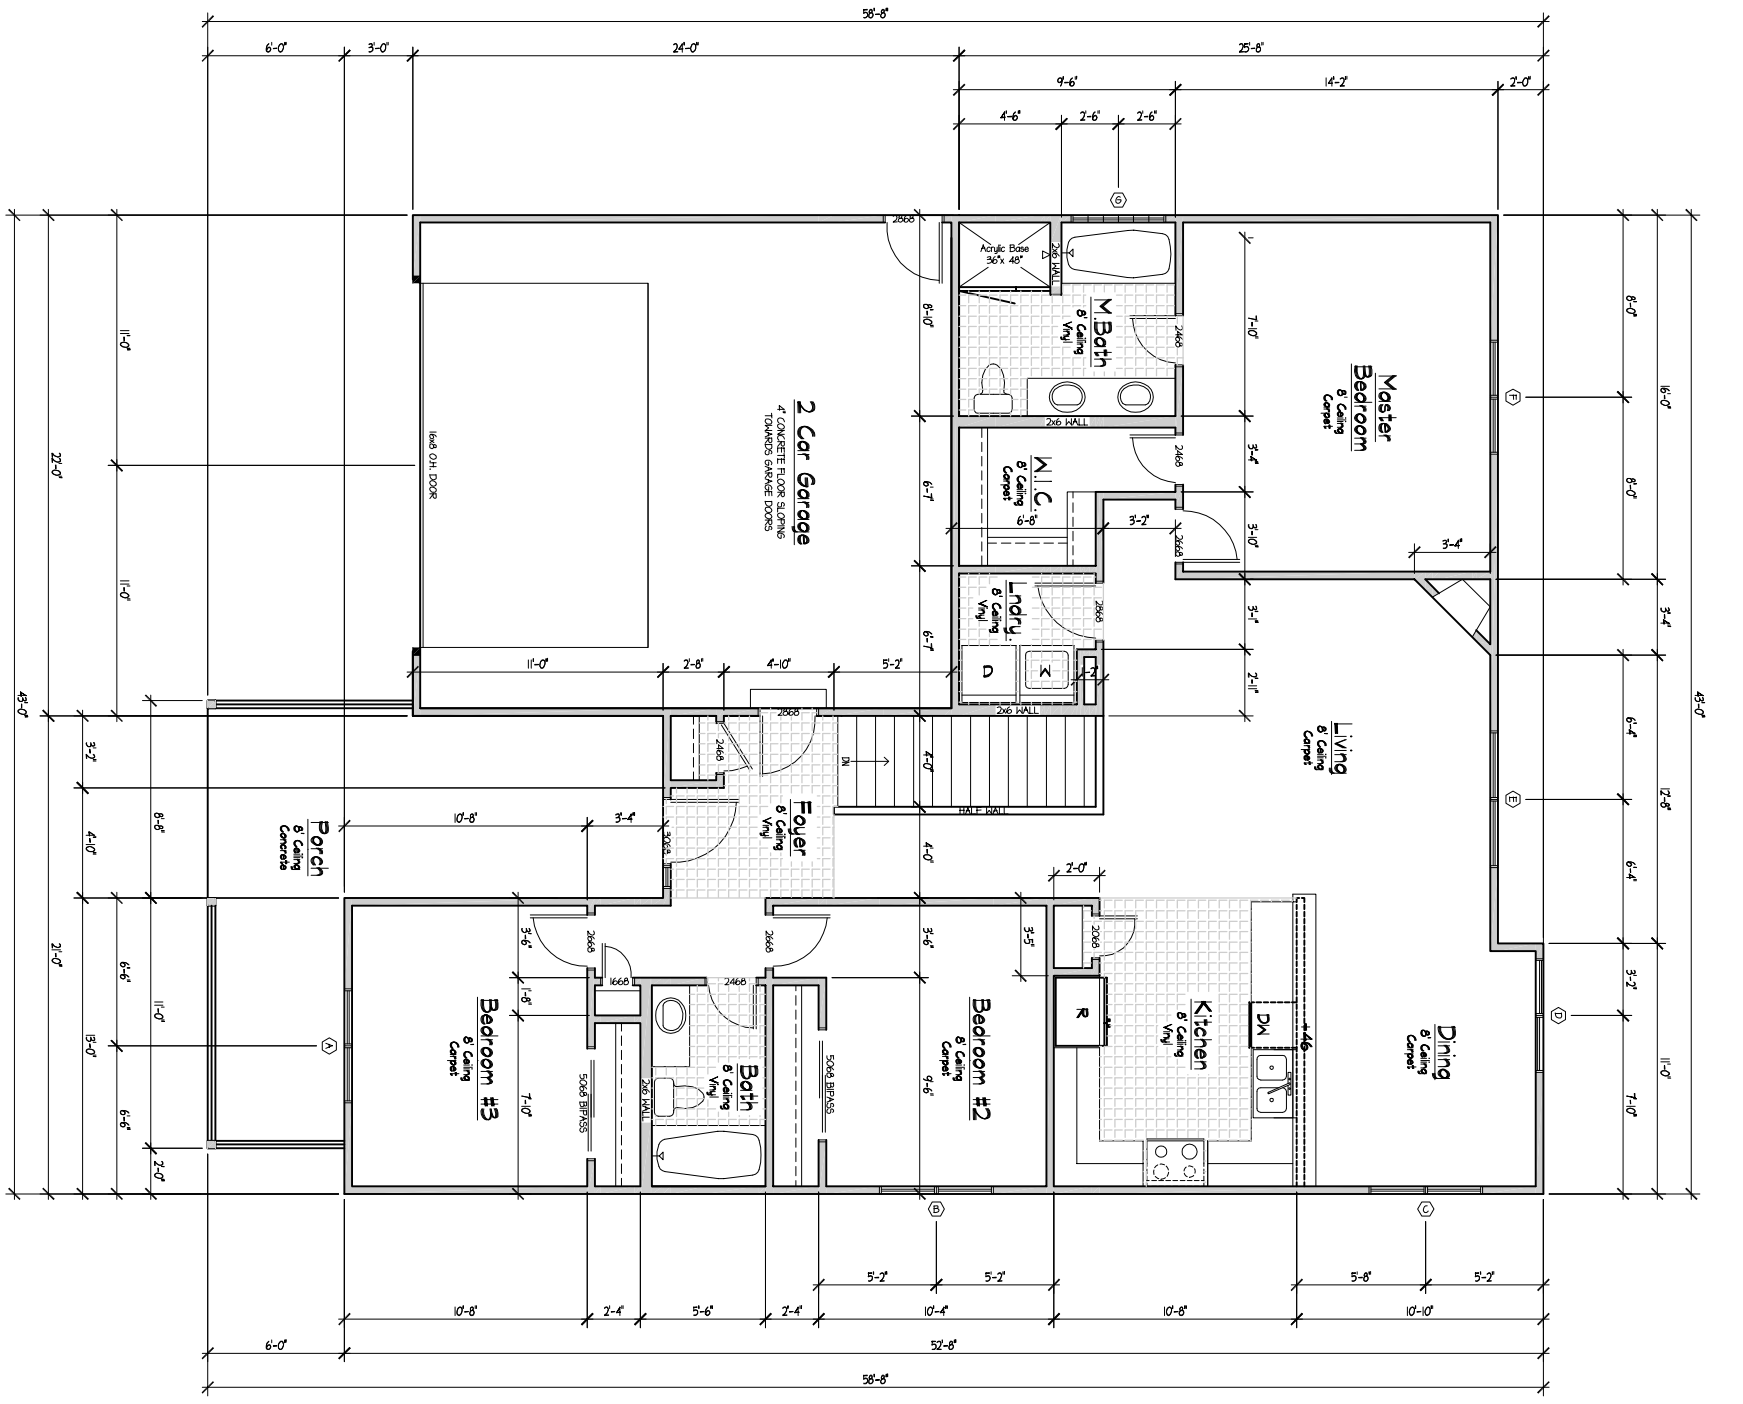

MAIN FLOOR PLAN

MAIN FLOOR AREA 1506 SQFT
2-CAR GARAGE AREA 472 SQFT

Window Schedule

Symbol	Type	Size	Header Ht.
(A)	Glider	5040	6'-8"
(B)	Glider	5040	
(C)	Glider	5040	
(D)	Slider	5068	
(E)	Glider	6040	
(F)	Glider	5040	
(G)	Glass Block	4040	
(EA)	Glider	4040	
(EB)	Glider	4040	

"CROWN" 2-CAR

SHEET NO. 2.12	PROJECT NUMBER: 1115-01-10	FILE NAME: CROWN	DATE: MARCH, 2010	SCALE: 1/4" = 1'-0" Drown WMK	REVISIONS:	DESIGNER: PRECISION DRAFTING LLC 3376 MAMMOTH COURT, WELLINGTON, COLORADO, 80549 PHONE: (970) 568-0799 FAX: (970) 568-9575 EMAIL: predes@hotmail.com

BUILDER: MONUMENT HOMEBUILDERS

PROJECT TITLE: CROWN
SAW GRASS/MOON SHADOW/COPPER RIDGE SUBDIVISIONS
GILLETTE, WYOMING