[08/24/10 @ 8:00 AM]

MAIN FLOOR PLAN

MAIN FLOOR AREA 1015 SQFT
2-CAR GARAGE AREA 480 SQFT

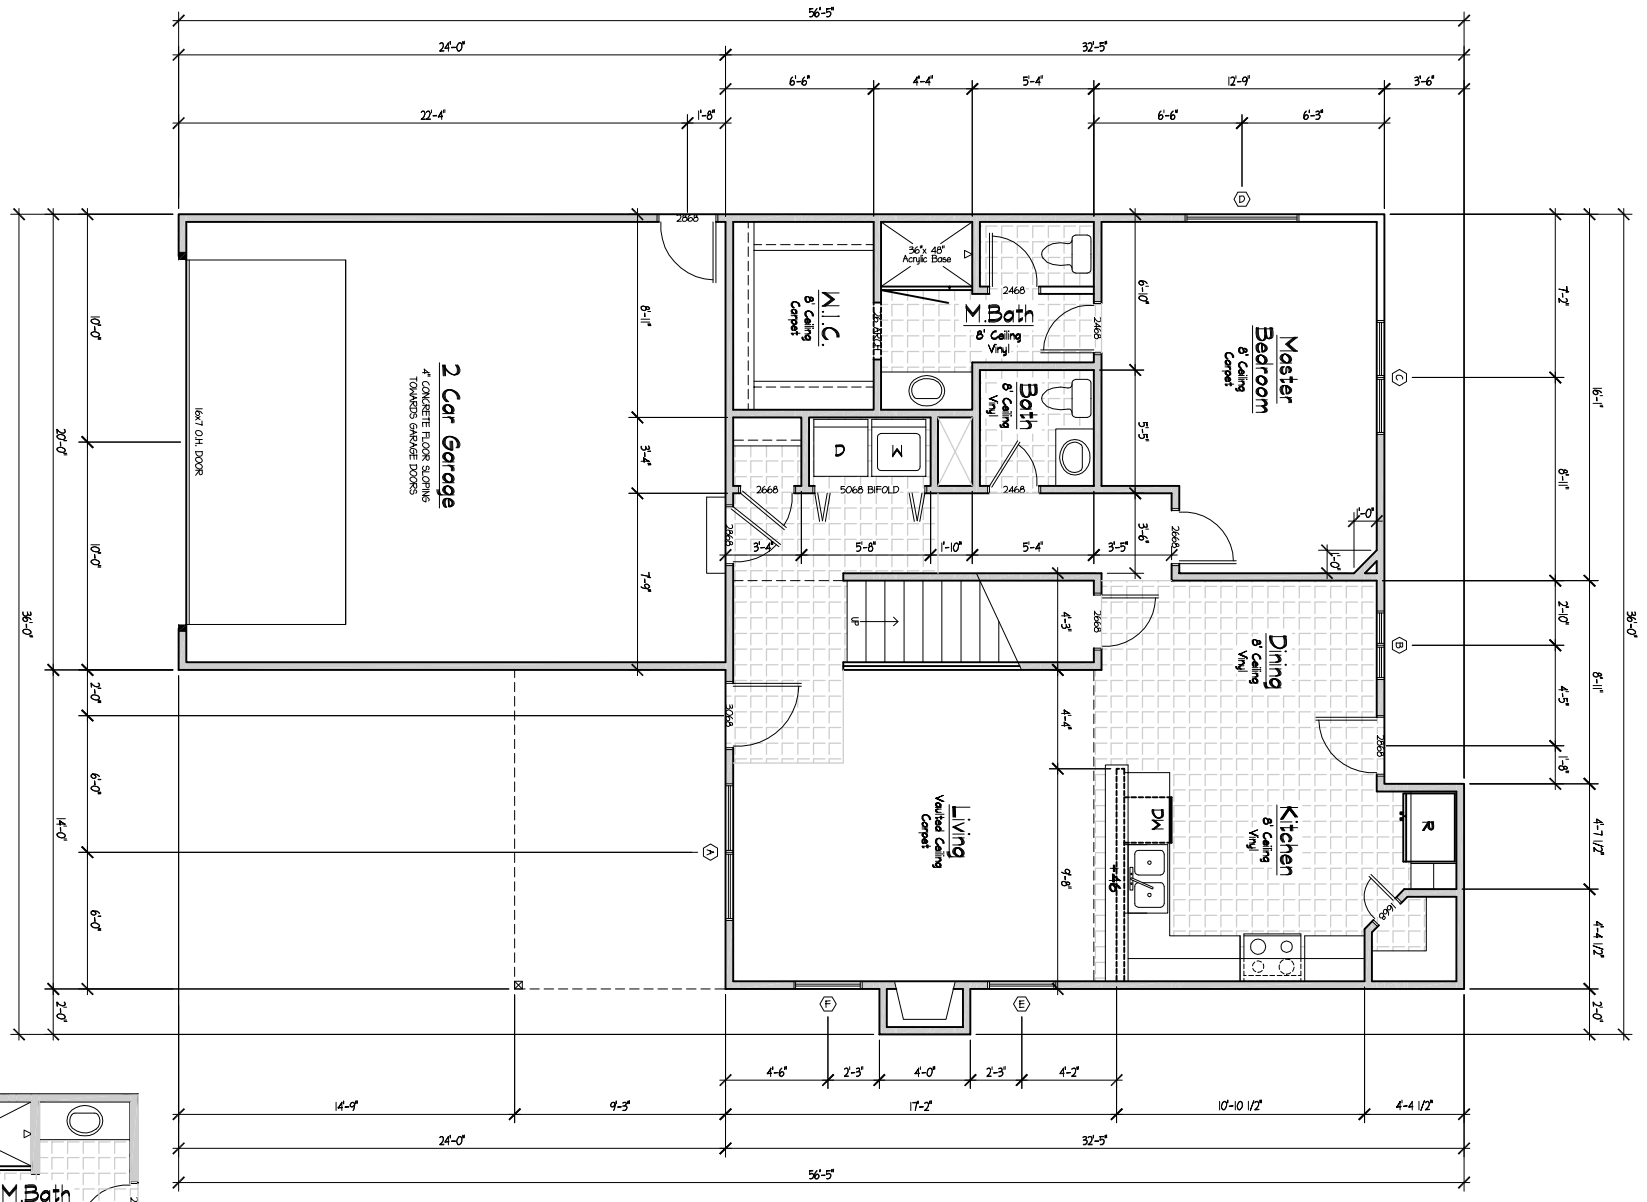

M. BATH OPTION

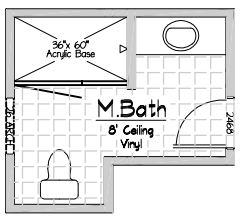

SECOND FLOOR PLAN

SECOND FLOOR AREA 650 SQFT

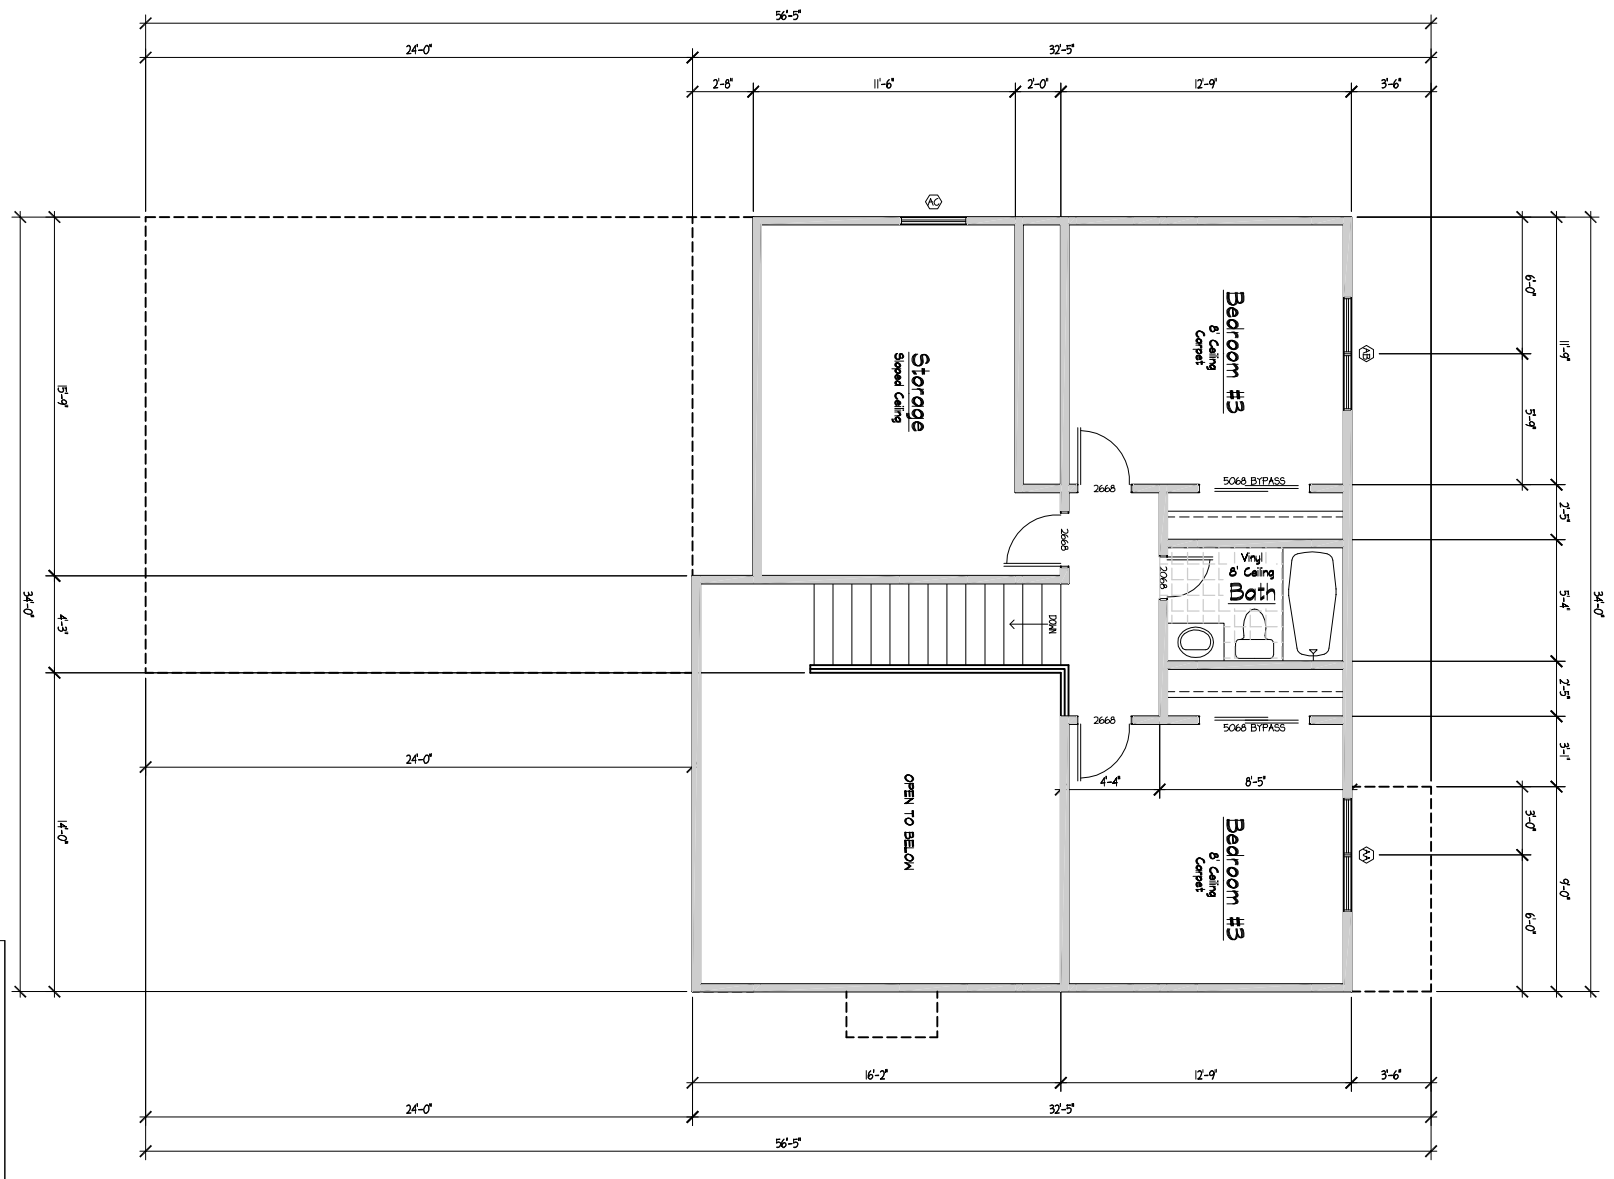

Window Schedule

Symbol	Type	Size	Header Ht.
A	Glider	6040	6'-8"
B	Glider	3050	
C	Glider	5040	
D	Picture	5020	
E	Single Hung	3050	
F	Single Hung	3050	
W	Glider	5040	
WB	Glider	5040	
AC	Single Hung	3050	

"WINDSOR" 2-CAR

SHEET NO. 2.12	PROJECT NUMBER: 1115-01-10	FILE NAME: WINDSOR	DATE: MARCH, 2010	SCALE: 1/4" = 1'-0" Drawn WMK	REVISIONS:	DESIGNER: PRECISION DRAFTING LLC 3376 MAMMOTH COURT, WELLINGTON, COLORADO, 80549 PHONE: (970) 568-0799 FAX: (970) 568-9575 EMAIL: predes@hotmail.com	BUILDER: MONUMENT HOMEBUILDERS	PROJECT TITLE: WINDSOR SAW GRASS/MOON SHADOW/COPPER RIDGE SUBDIVISIONS GILLETTE, WYOMING